

ELEVATION

SPRING BOARD PLAN


SCALE : 1/50

A - A SECTION


No - 10

SCALE : 1 / 20 (MM)


SHEET No

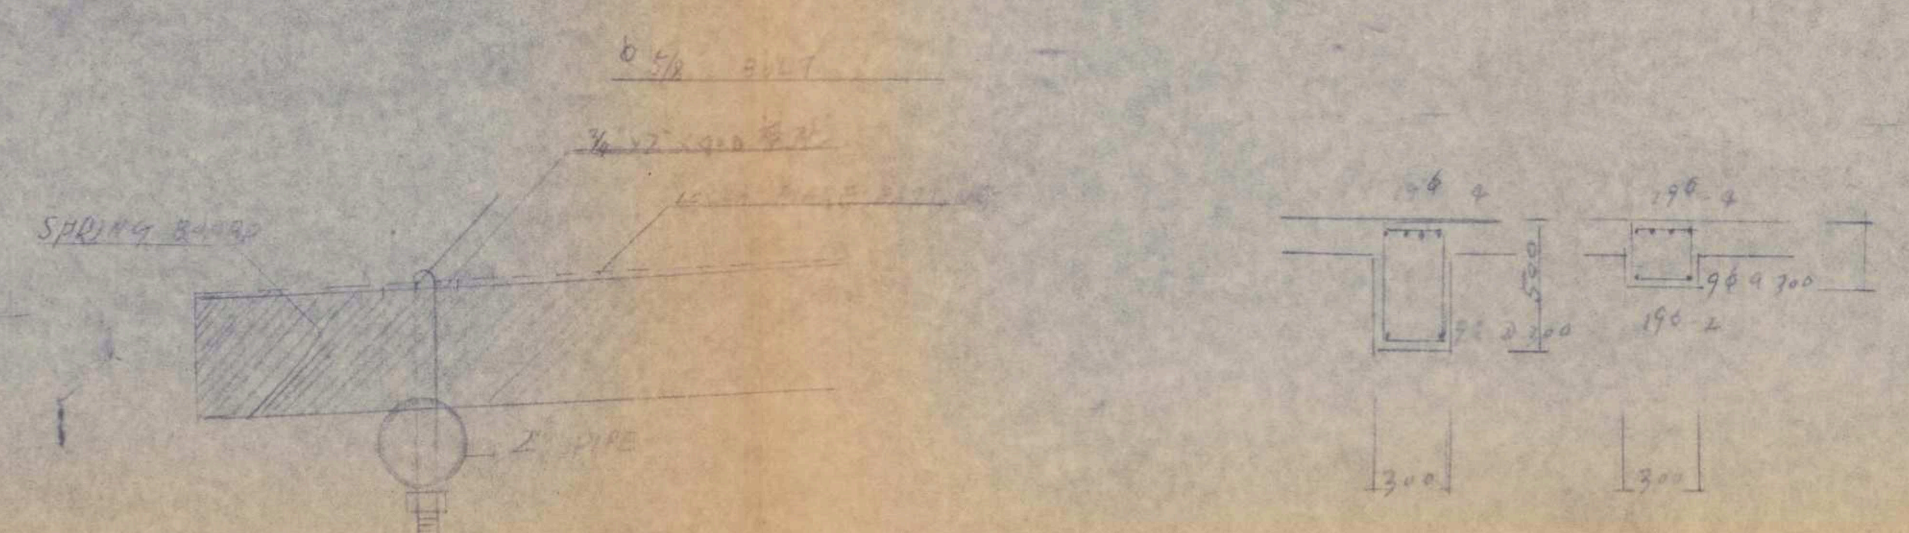


SEE SECTION
S = 1/30

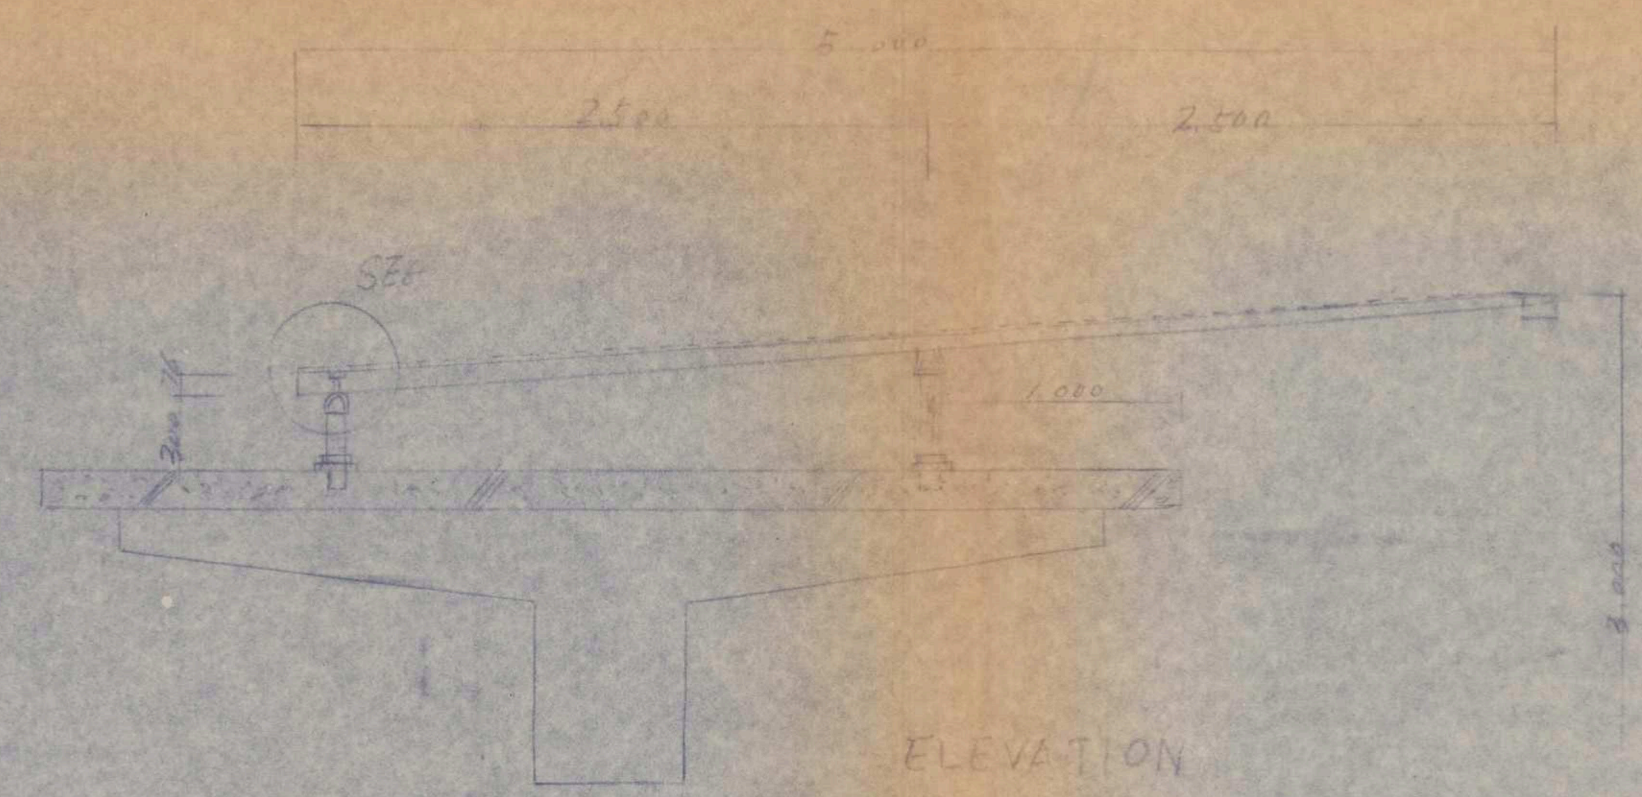


ELEVATION
S = 1/30

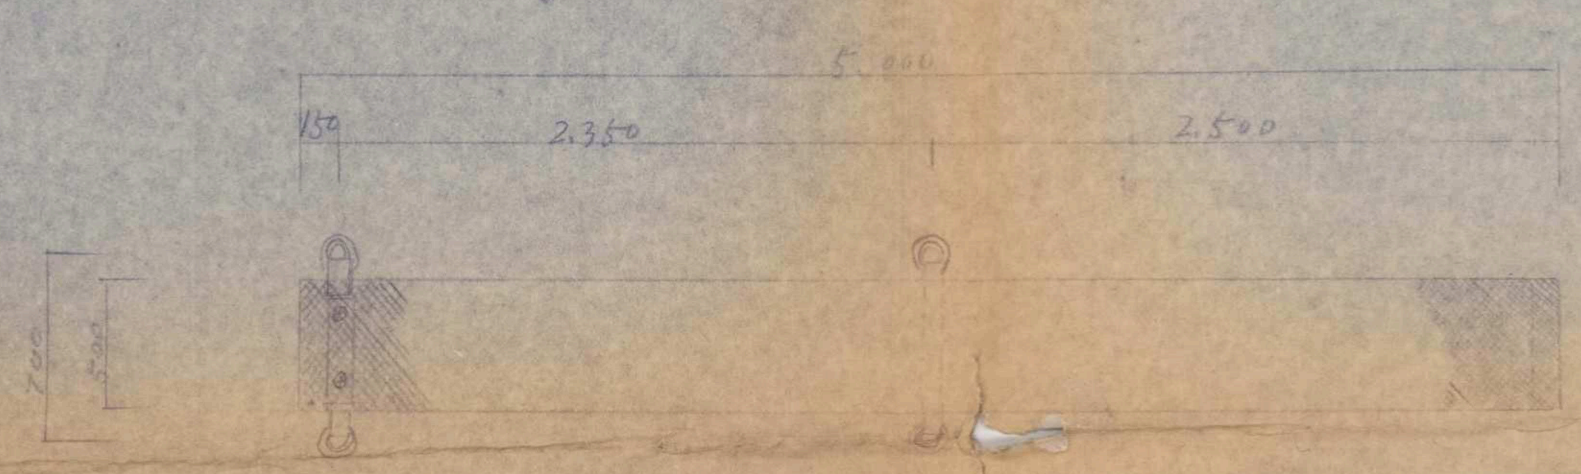

SPRING BOARD PLAN
S = 1/30

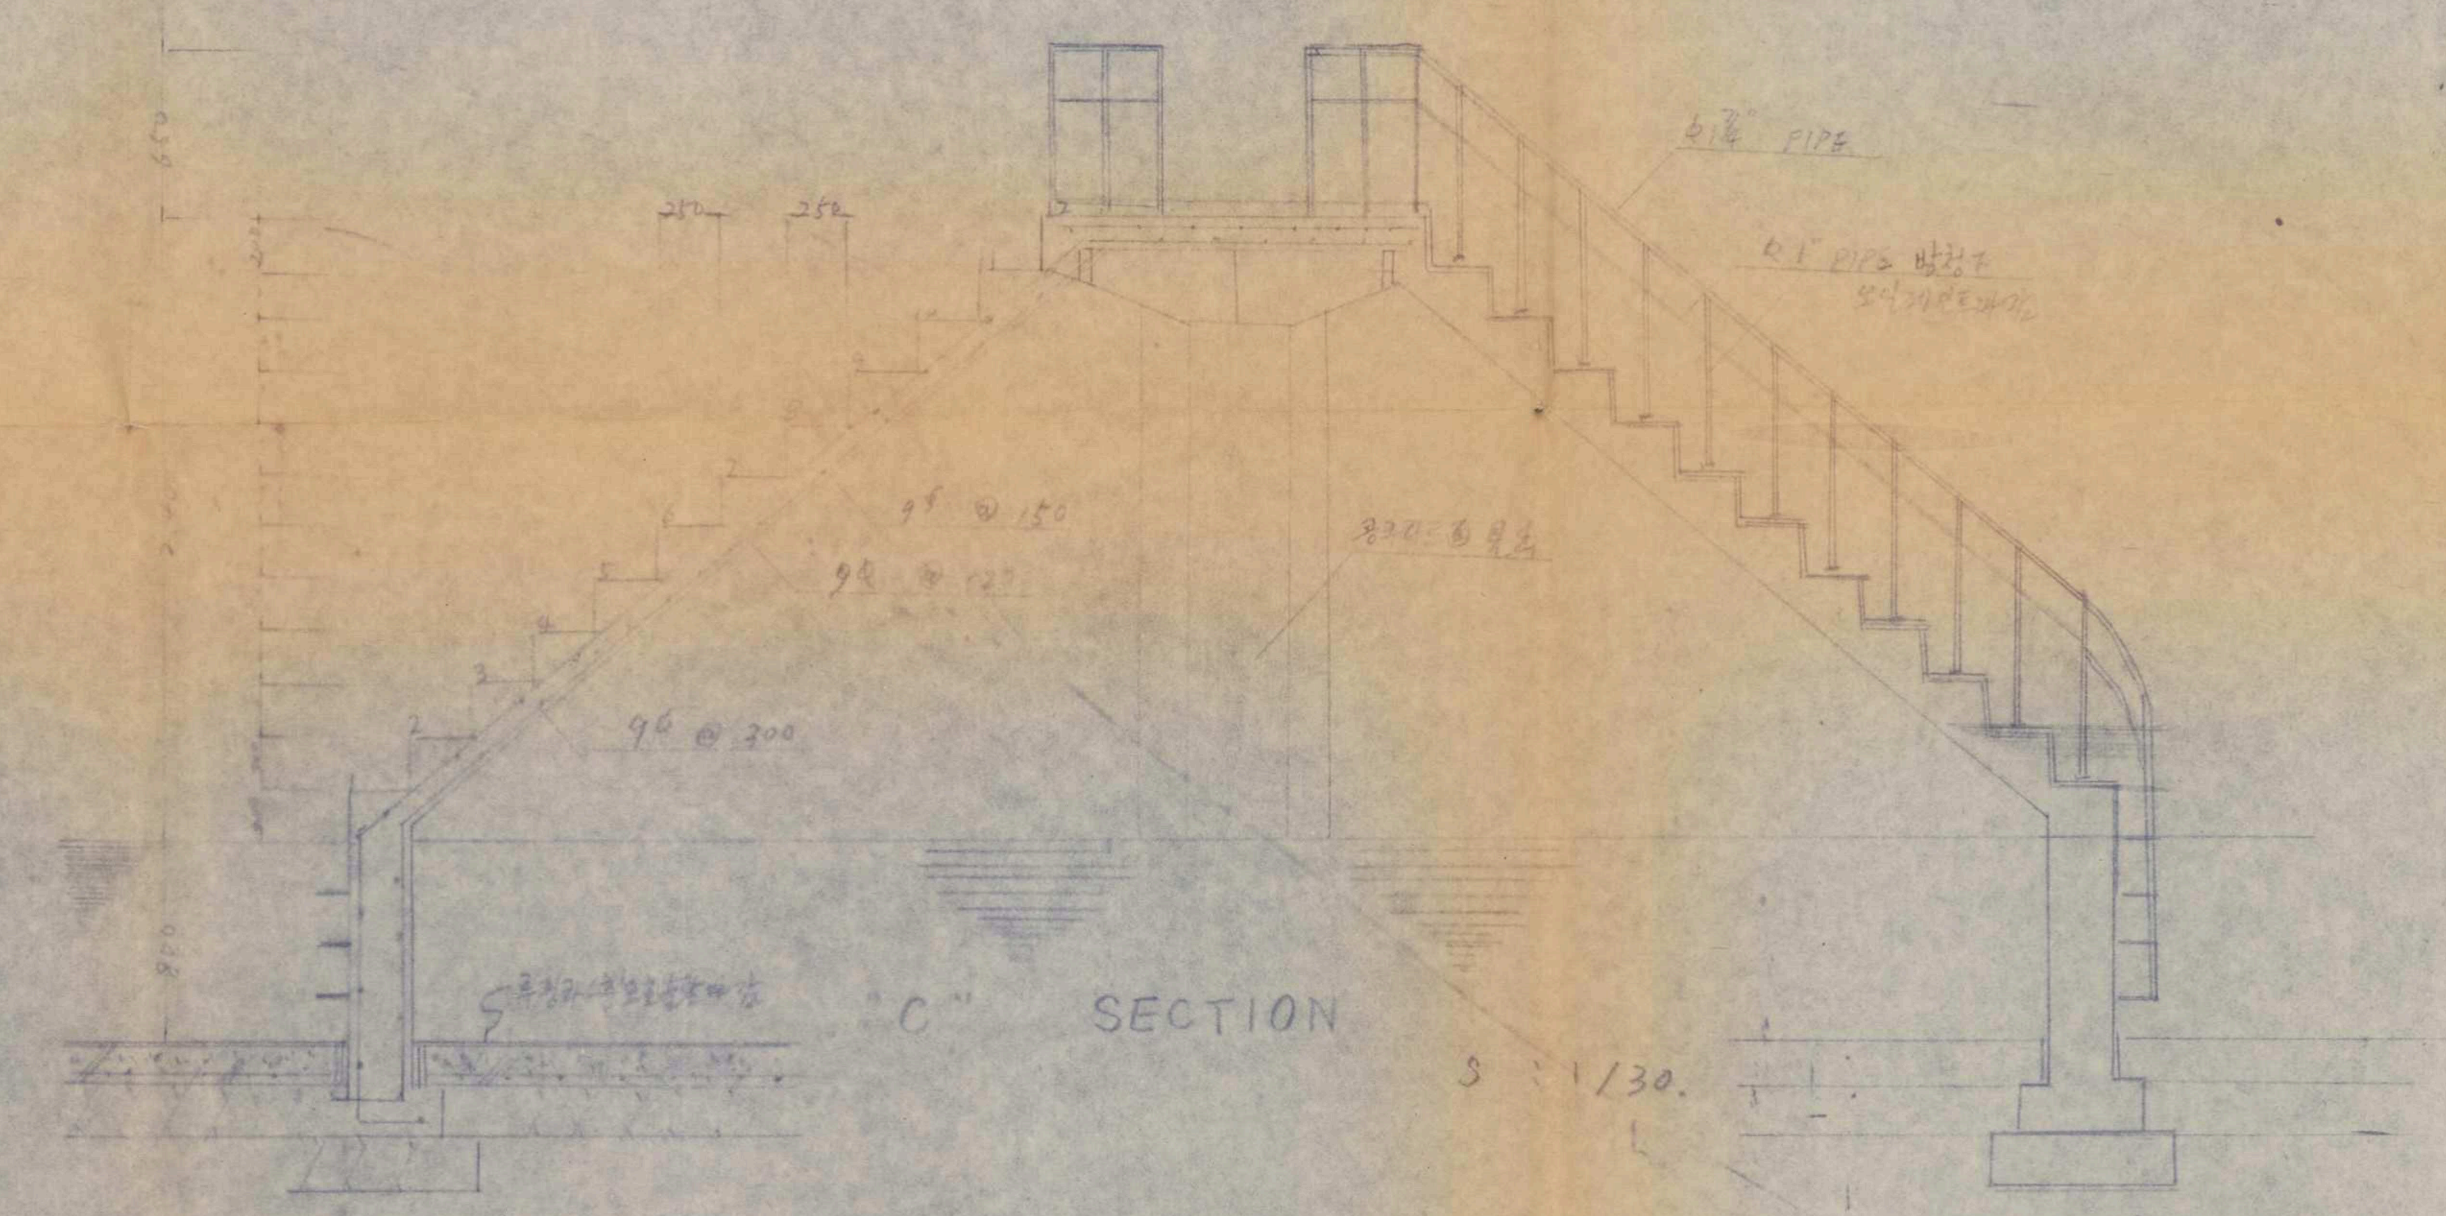

"C" SECTION
S = 1/30

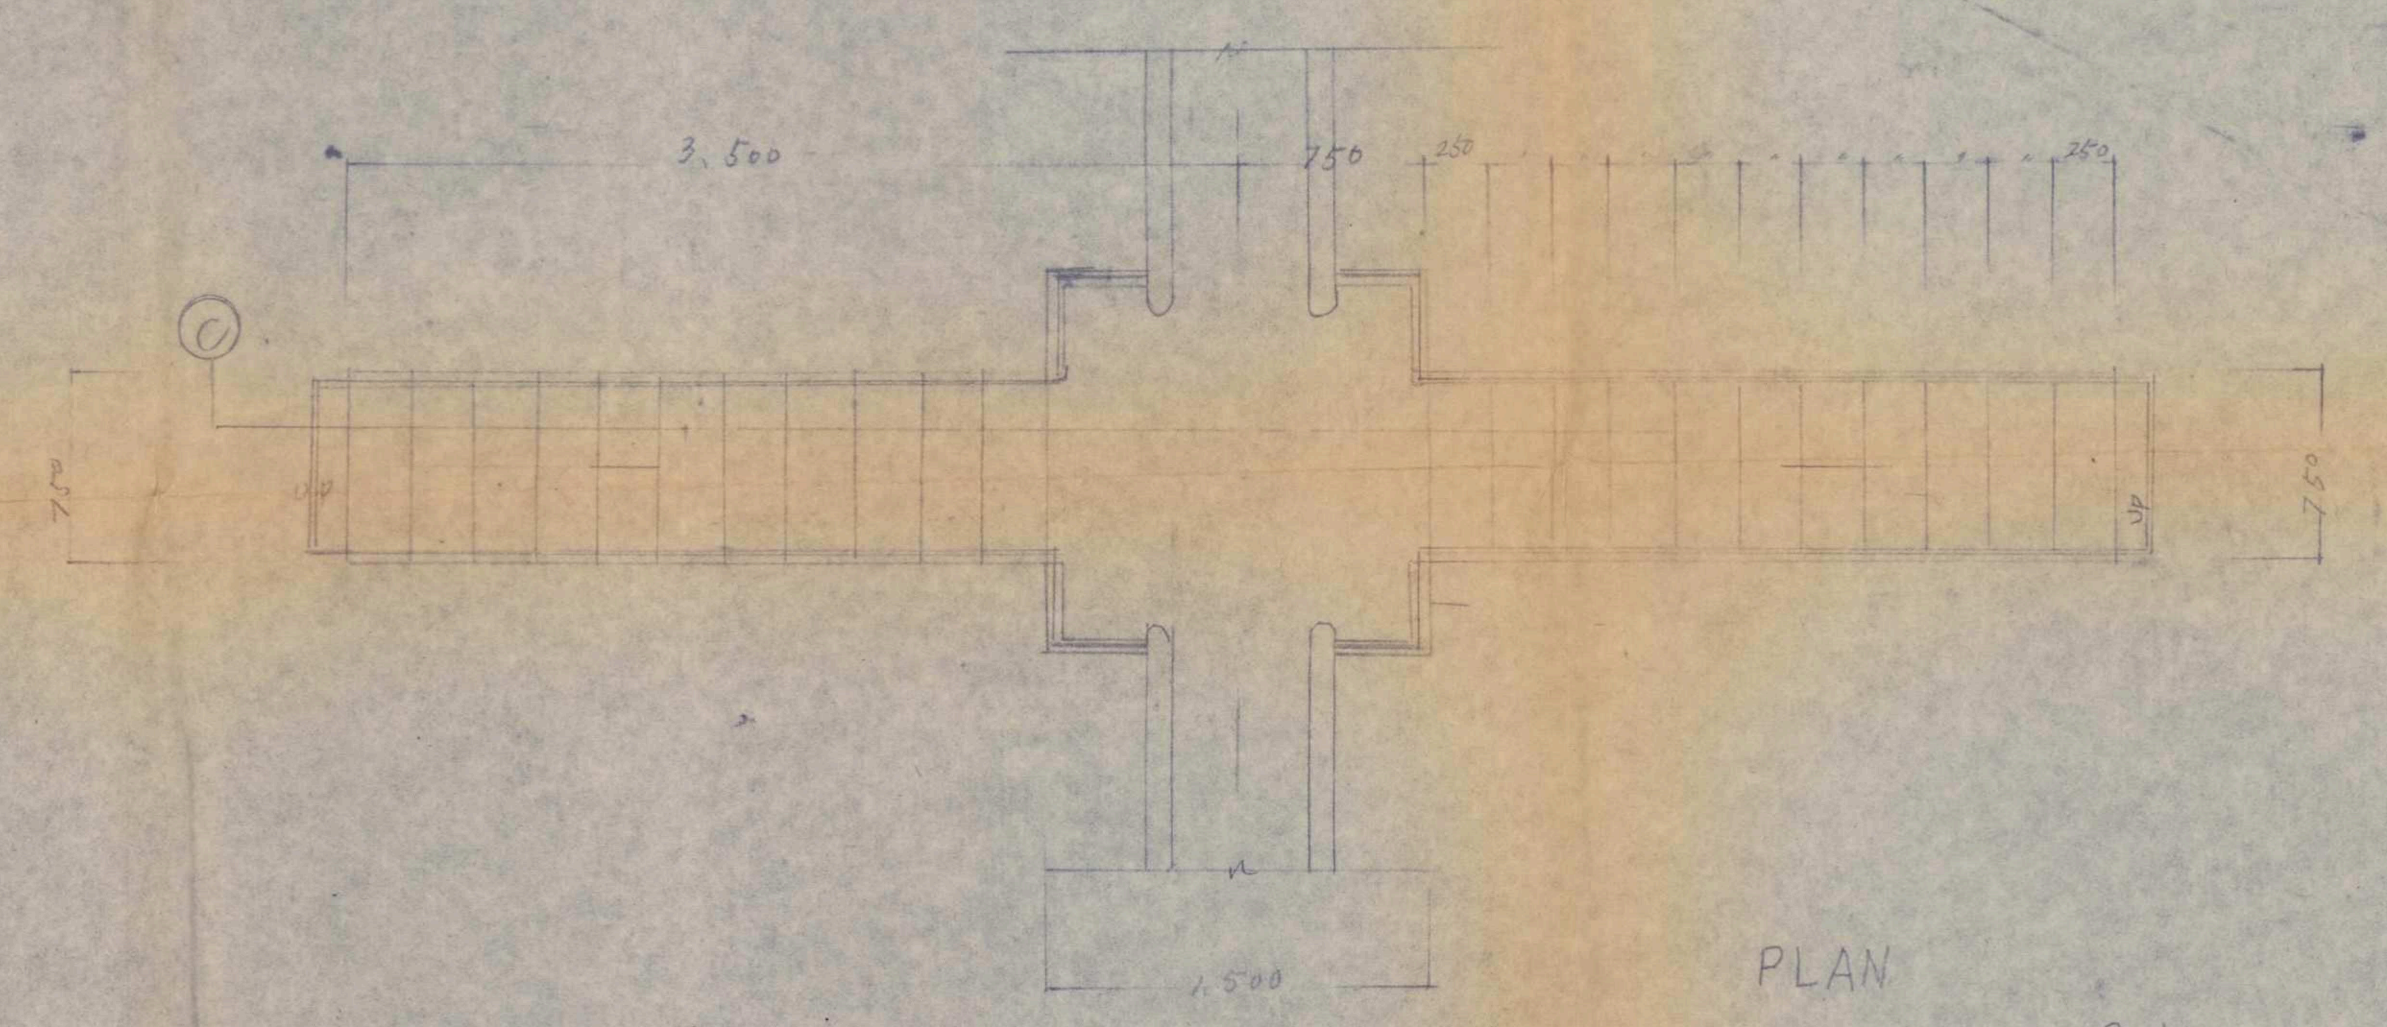

PLAN
S = 1/30